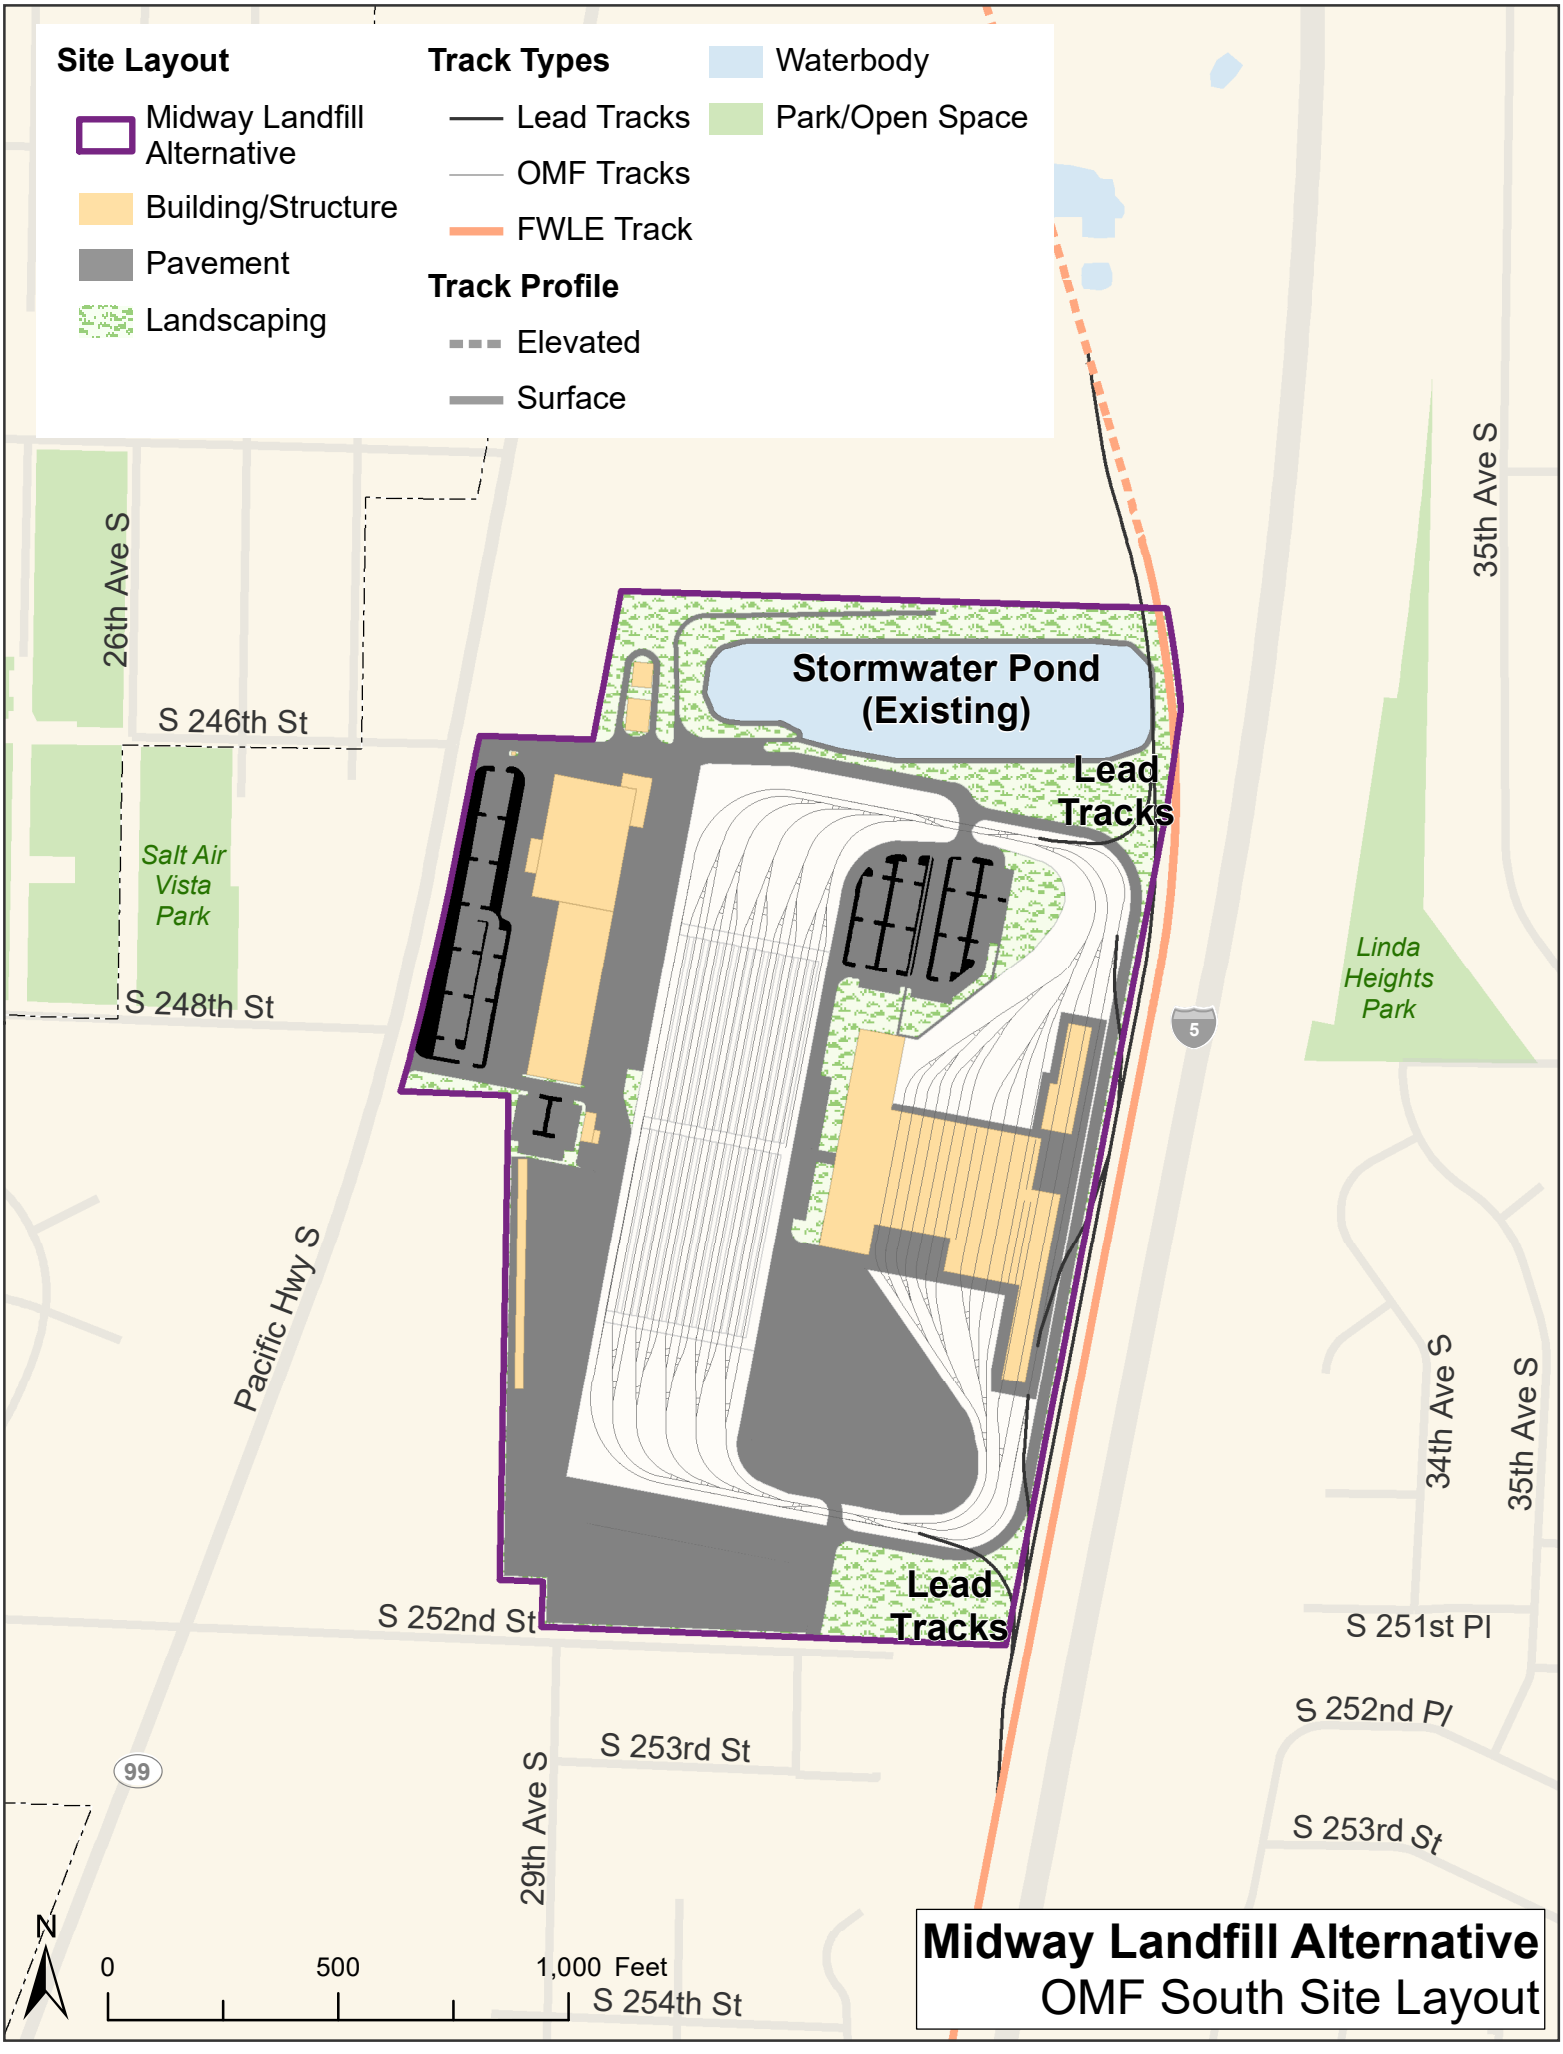

Site Layout
Midway Landfill Alternative
Building/Structure
Pavement
Landscaping
Track Types
Lead Tracks
OMF Tracks
FWLE Track
Track Profile
Elevated
Surface
Waterbody
Park/Open Space
Stormwater Pond (Existing)
Lead Tracks
Lead Tracks
26th Ave S
S 246th St
Salt Air Vista Park
S 248th St
Pacific Hwy S
S 252nd St
S 253rd St
29th Ave S
S 254th St
35th Ave S
Linda Heights Park
34th Ave S
35th Ave S
S 251st Pl
S 252nd Pl
S 253rd St
5
99
N
0
500
1,000 Feet
Midway Landfill Alternative
OMF South Site Layout